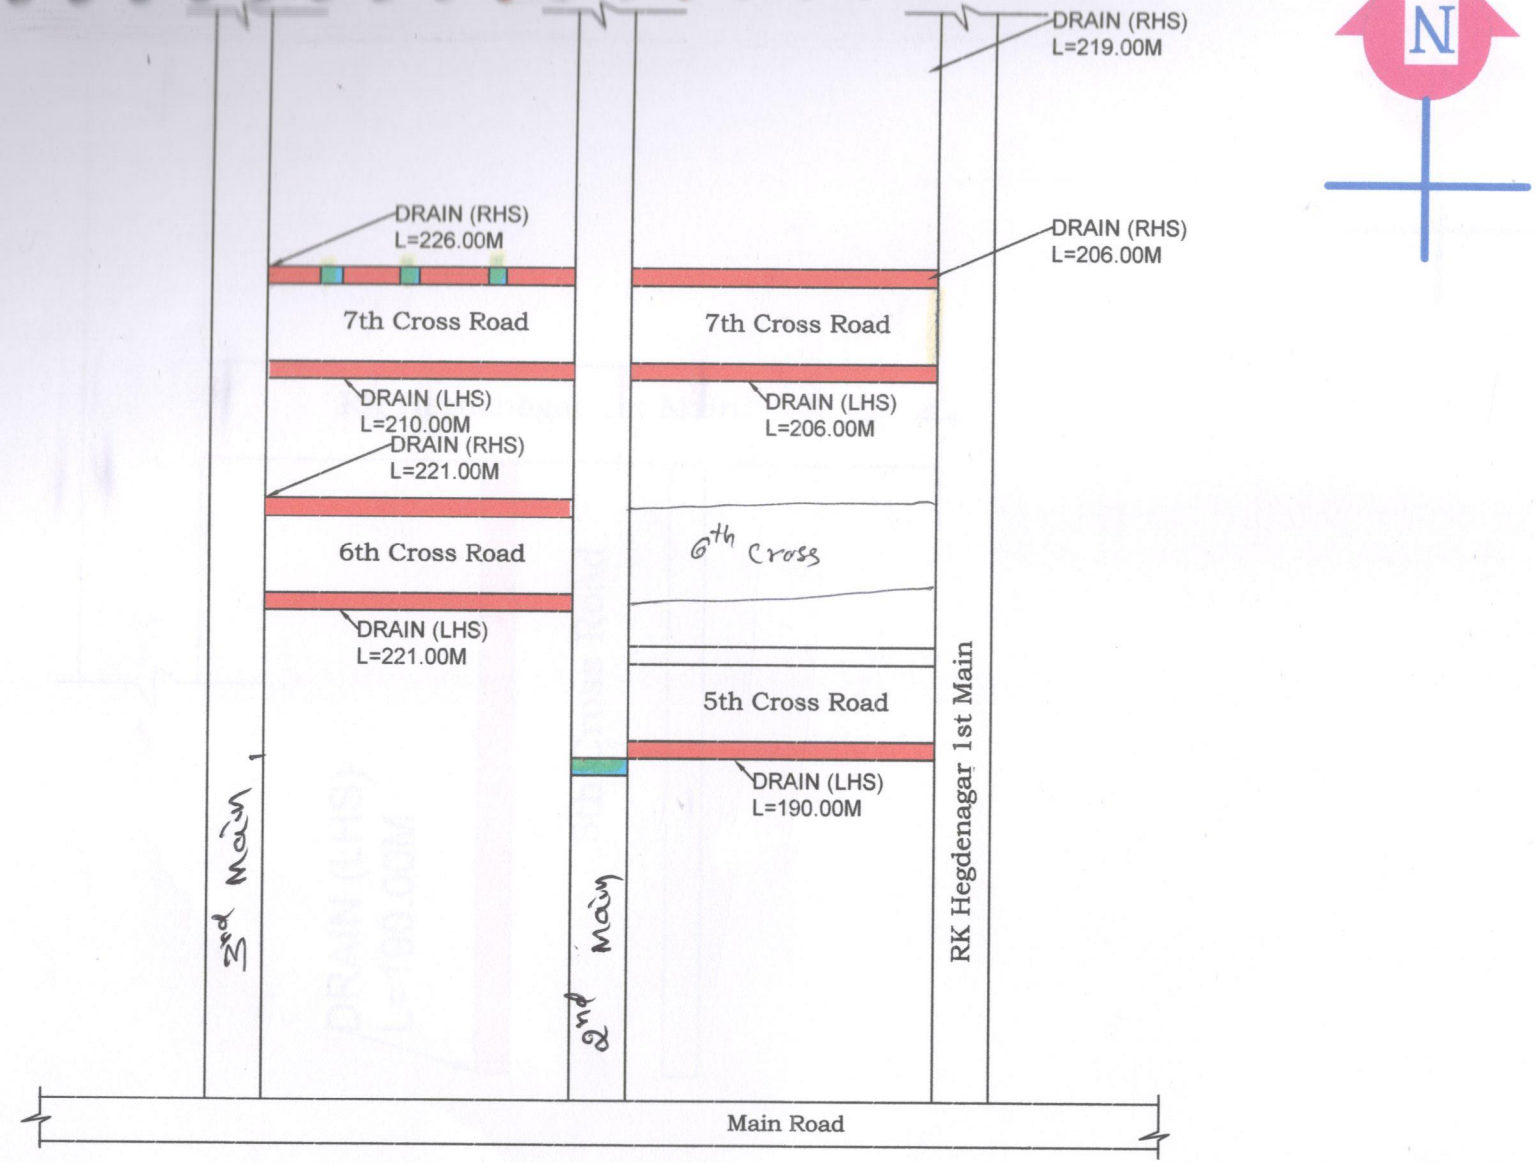

Aartn Associates

Assistant Engineer

Assistant Executive Engineer
Yelahanka Sub Division
Bangalore-64

Assistant Executive Engineer
Project Division
Yelahanka Zone
BBMP, Bangalore-64

CLIENT:	CONSULTANT:-	PROJECT:-			
BRUHAT BANGALORE MAHANAGARA PALIKE	AARTN ASSOCIATES	CONSULTANCY SERVICES FOR PROJECT MANAGEMENT CONSULTANCY FOR THE WORK OF IMPROVEMENTS TO ROADS AND DRAINS AT WESTERN SIDE OF HEGDENAGARA 2ND MAIN ROAD FROM 1ST CROSS TO 7TH CROSS AND SURROUNDING AREAS IN WARD NO.06	Prepared by / Designed by / Checked by / Reviewed by / Date	TITLE: Hegdenagara 2nd main road from 1st cross to 7th cross and surrounding areas in ward No.06 GO SI No.: SCALE: NTS	Revisions: No. / Date / Description

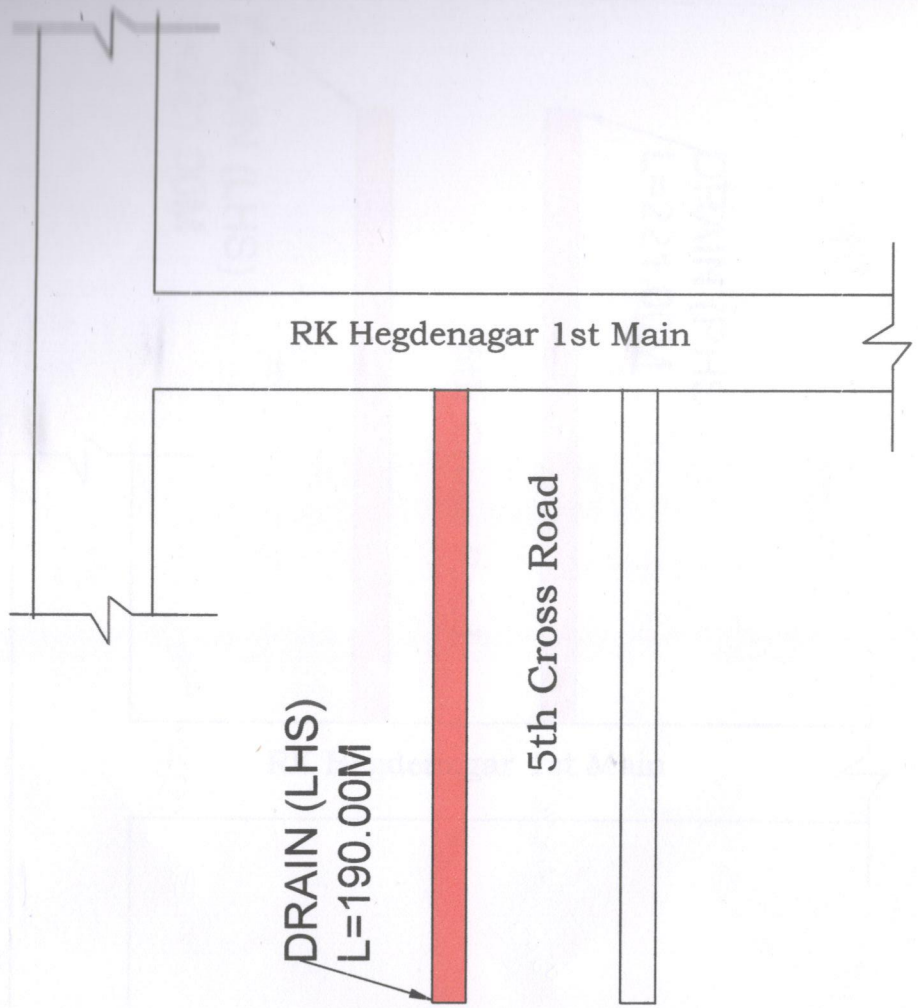

INDEX

PROPOSED DRAIN

Assistant Engineer

Assistant Executive Engineer
Yelahanka Sub Division
Bangalore-64

BBMP, Bangalore - 92

Aartn Associates

CLIENT: BRUHAT BANGALORE MAHANAGARA PALIKE	CONSULTANT:- AARTN ASSOCIATES The Modern Construction Solutions # 1059, MIG-A Sector,opp Rathnavel Factory Yelahanka New Town , Bangalore-560064 Tel: +91-80-48505903 e-mail:aartnassociates@gmail.com	PROJECT:- Consultancy service for project management consultancy for the work of improvemnts to roads and drains at western side of hegdenagara 2nd main road from 1st cross to 7th cross and surrounding araes in ward No.06	Prepared by Designed by Checked by Reviewed by Date	TITLE:- Hegdenagara 2nd main road from 1st cross to 7th cross and surrounding areas in ward No.06 GO SI No. : SCALE : NTS	Revisions: Rev. R0; Date; Description

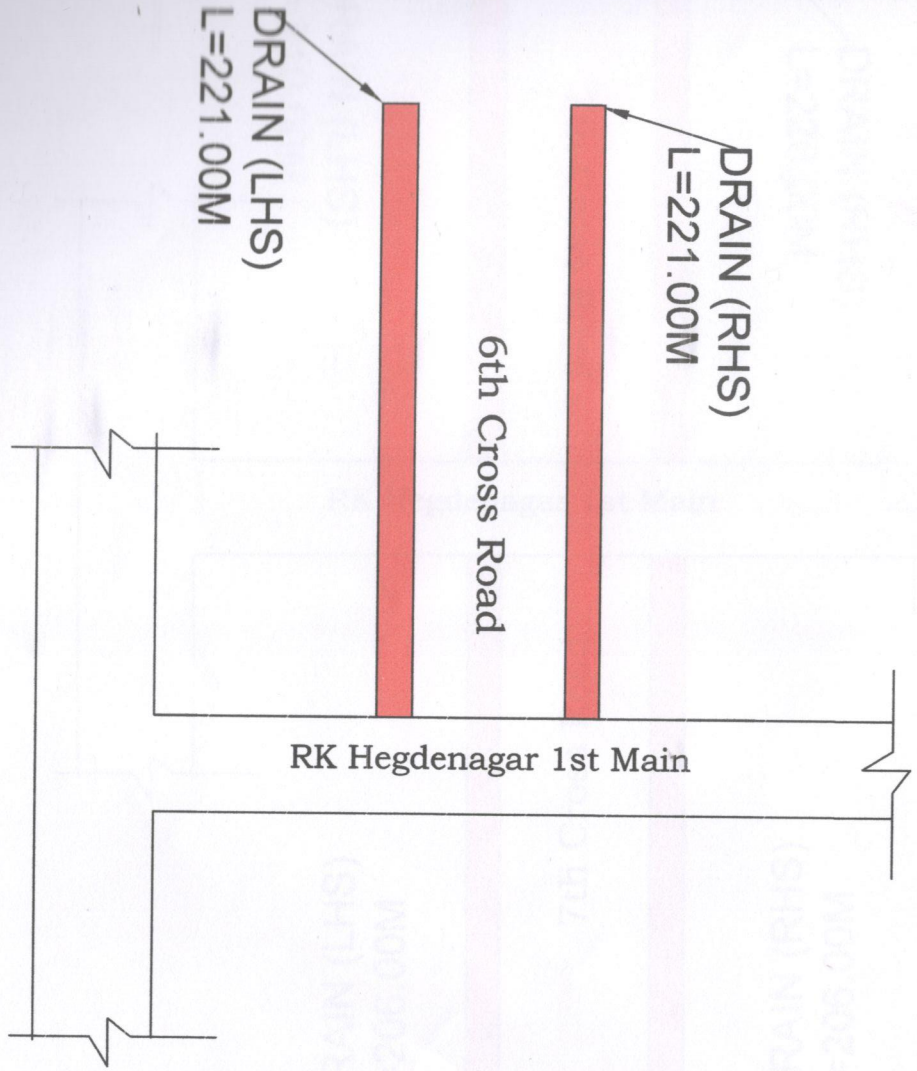

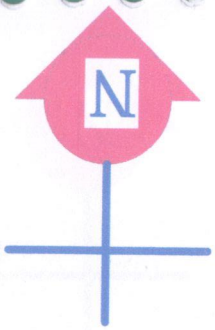

INDEX

PROPOSED DRAIN

Assistant Engineer

Assistant Executive Engineer
Yelahanka Sub Division
Bangalore-64

Asst. Executive Engineer
Project Division
Yelahanka Zone
BBMP, Bangalore

Aartn Associates

CLIENT: BRUHAT BANGALORE MAHANAGARA PALIKE	CONSULTANT:- AARTN ASSOCIATES The Modern Consumption Solutions # 1058, MIG-A, Sector,opp Rail-Head Factory Yelahanka New Town , Bangalore-560064 Tel: +91-80-48505603 e-mail: aartnassociates@gmail.com	PROJECT:- Consultancy service for project management consultancy for the work of improvemnts to roads and drains at western side of hegdenagara 2nd main road from 1st cross to 7th cross and surrounding areas in ward No.06	Prepared by Designed by Checked by Reviewed by Date	TITLE : Hegdenagara 2nd main road from 1st cross to 7th cross and surrounding areas in ward No.06 GO SI No: SCALE : NTS	Sheet No. 92 Revisions Rev No. Date Description R0